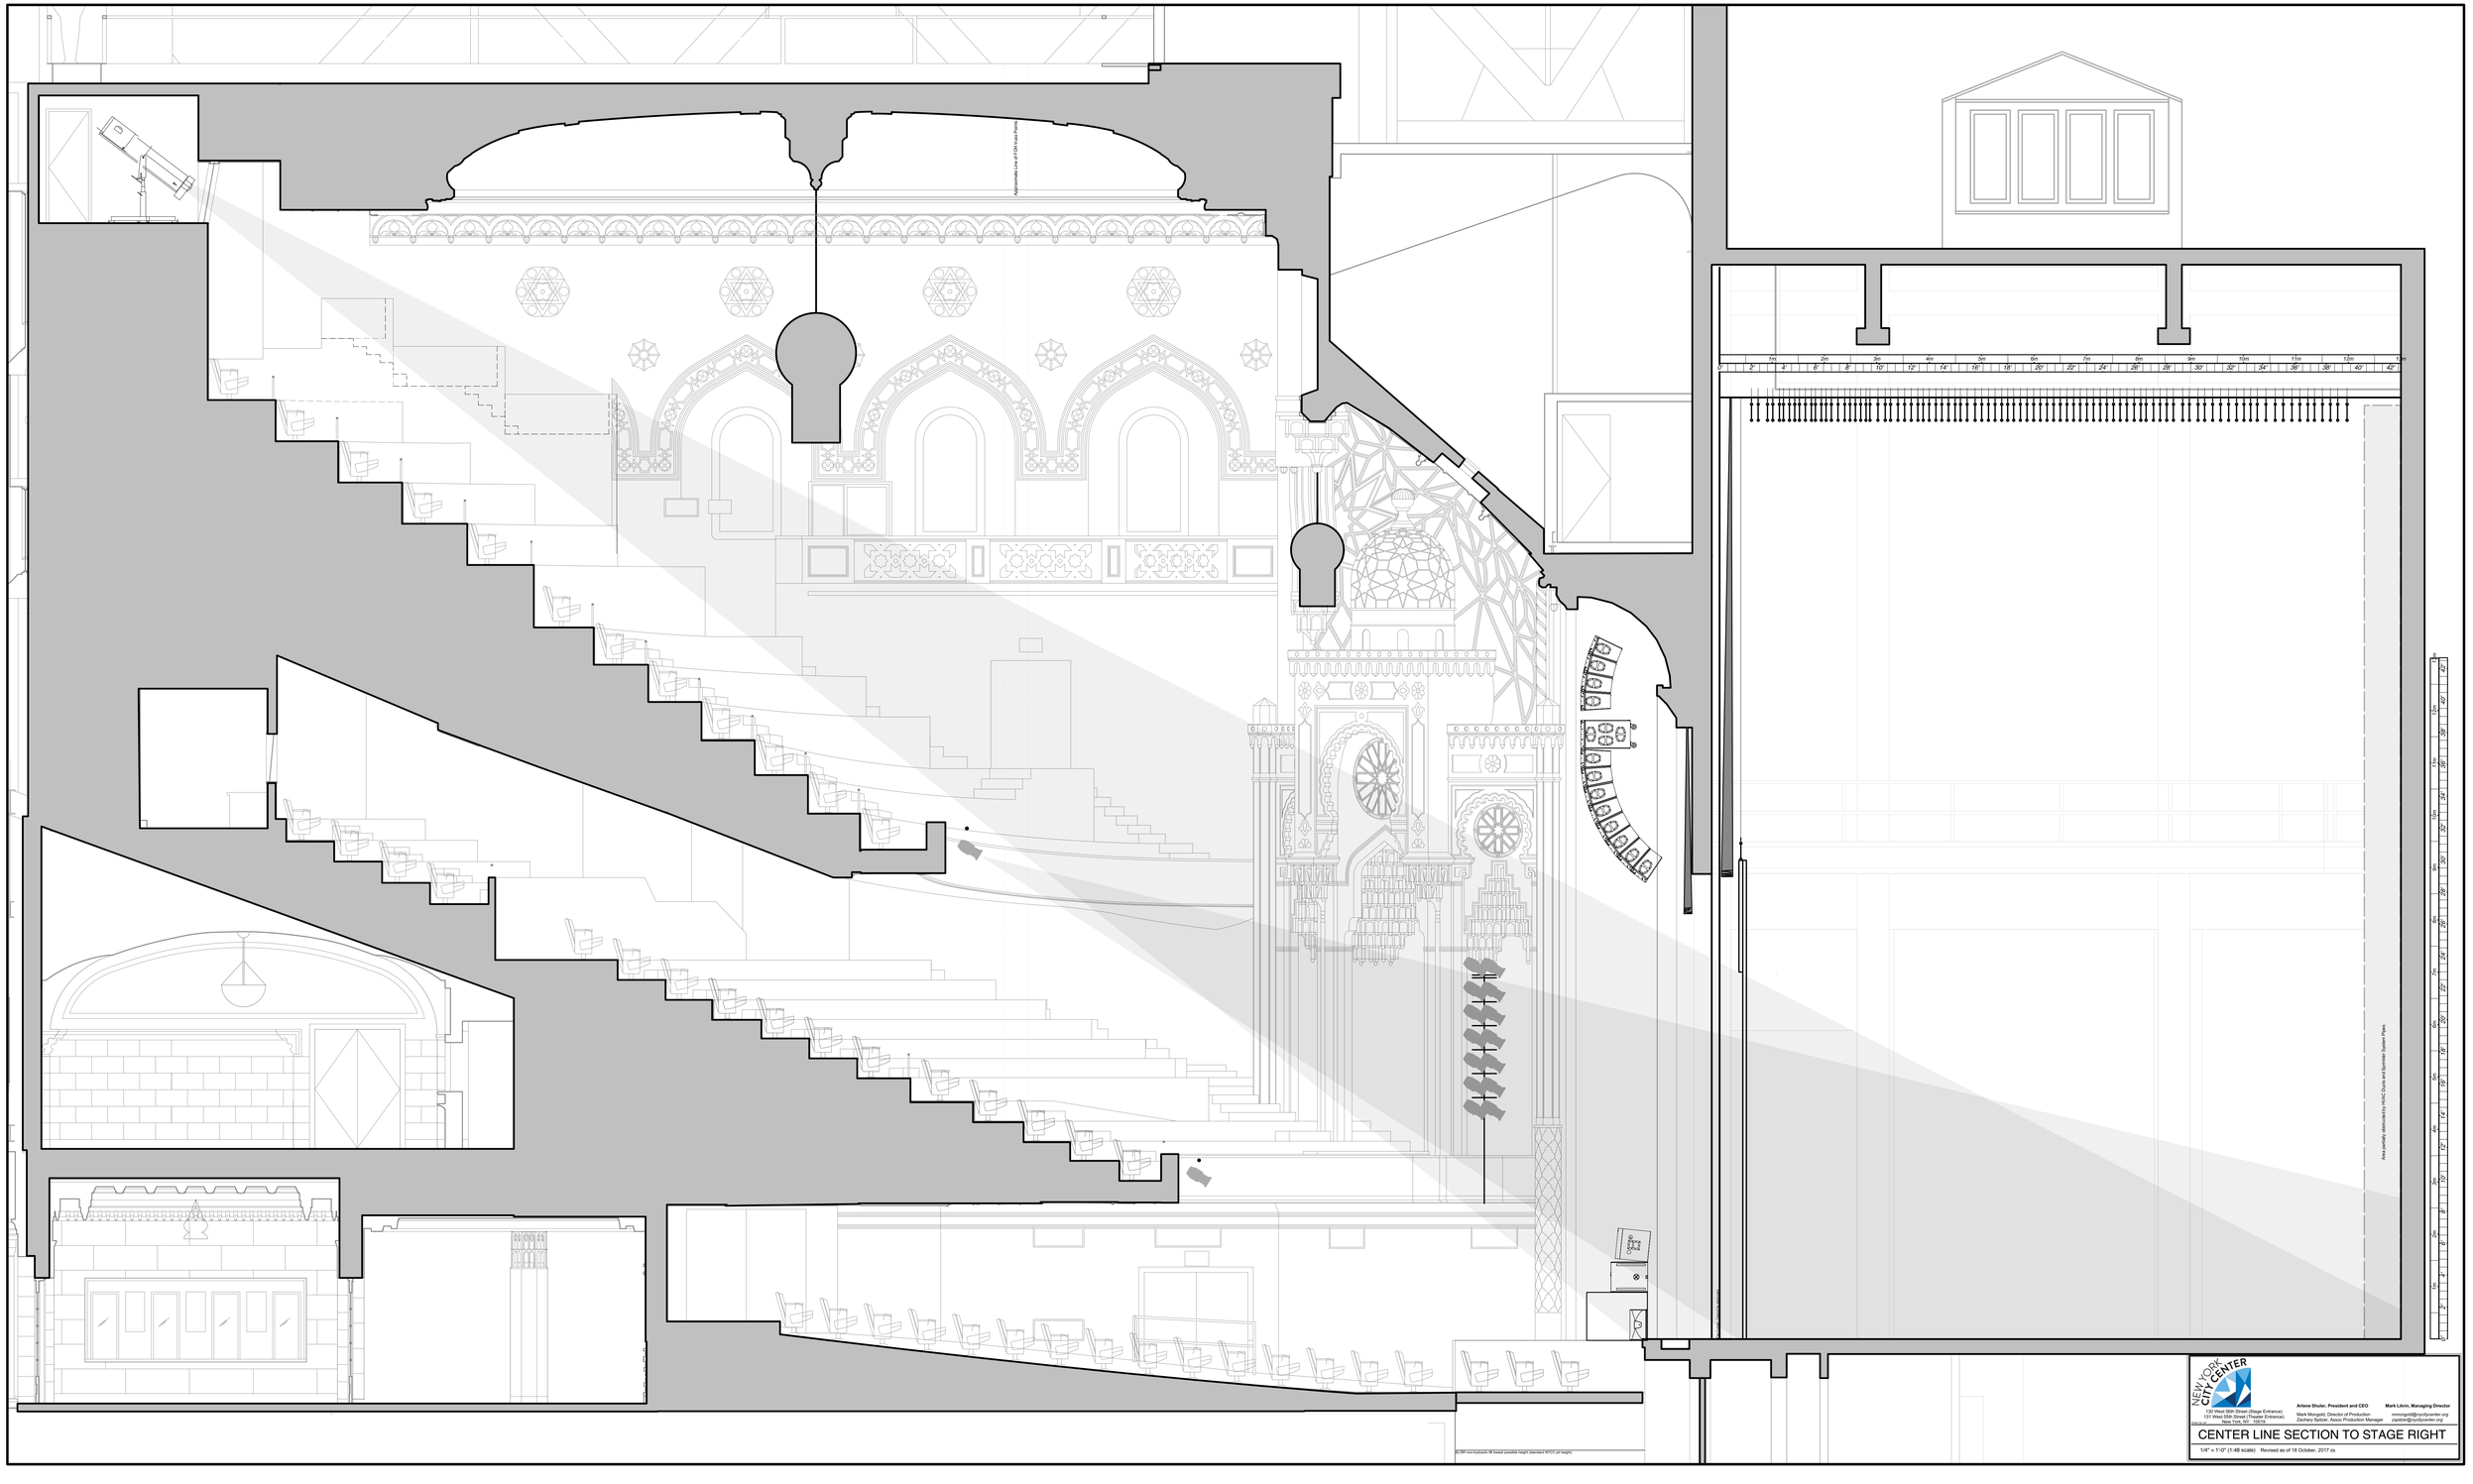
Approximate Line of Fire Curtain Pipes
Area partially obstructed by HVAC Ducts and Sprinkler System Pipes
NEW YORK CITY CENTER
131 West 55th Street (Stage Entrance)
131 West 55th Street (Theater Entrance)
New York, NY – 10019
Arlene Shuler, President and CEO
Mark Mongold, Director of Production
Zachary Spitzer, Assoc Production Manager
Mark Litvin, Managing Director
mmongold@nycitycenter.org
zspitzer@nycitycenter.org
CENTER LINE SECTION TO STAGE RIGHT
1/4" = 1'-0" (1:48 scale) Revised as of 18 October, 2017.zs